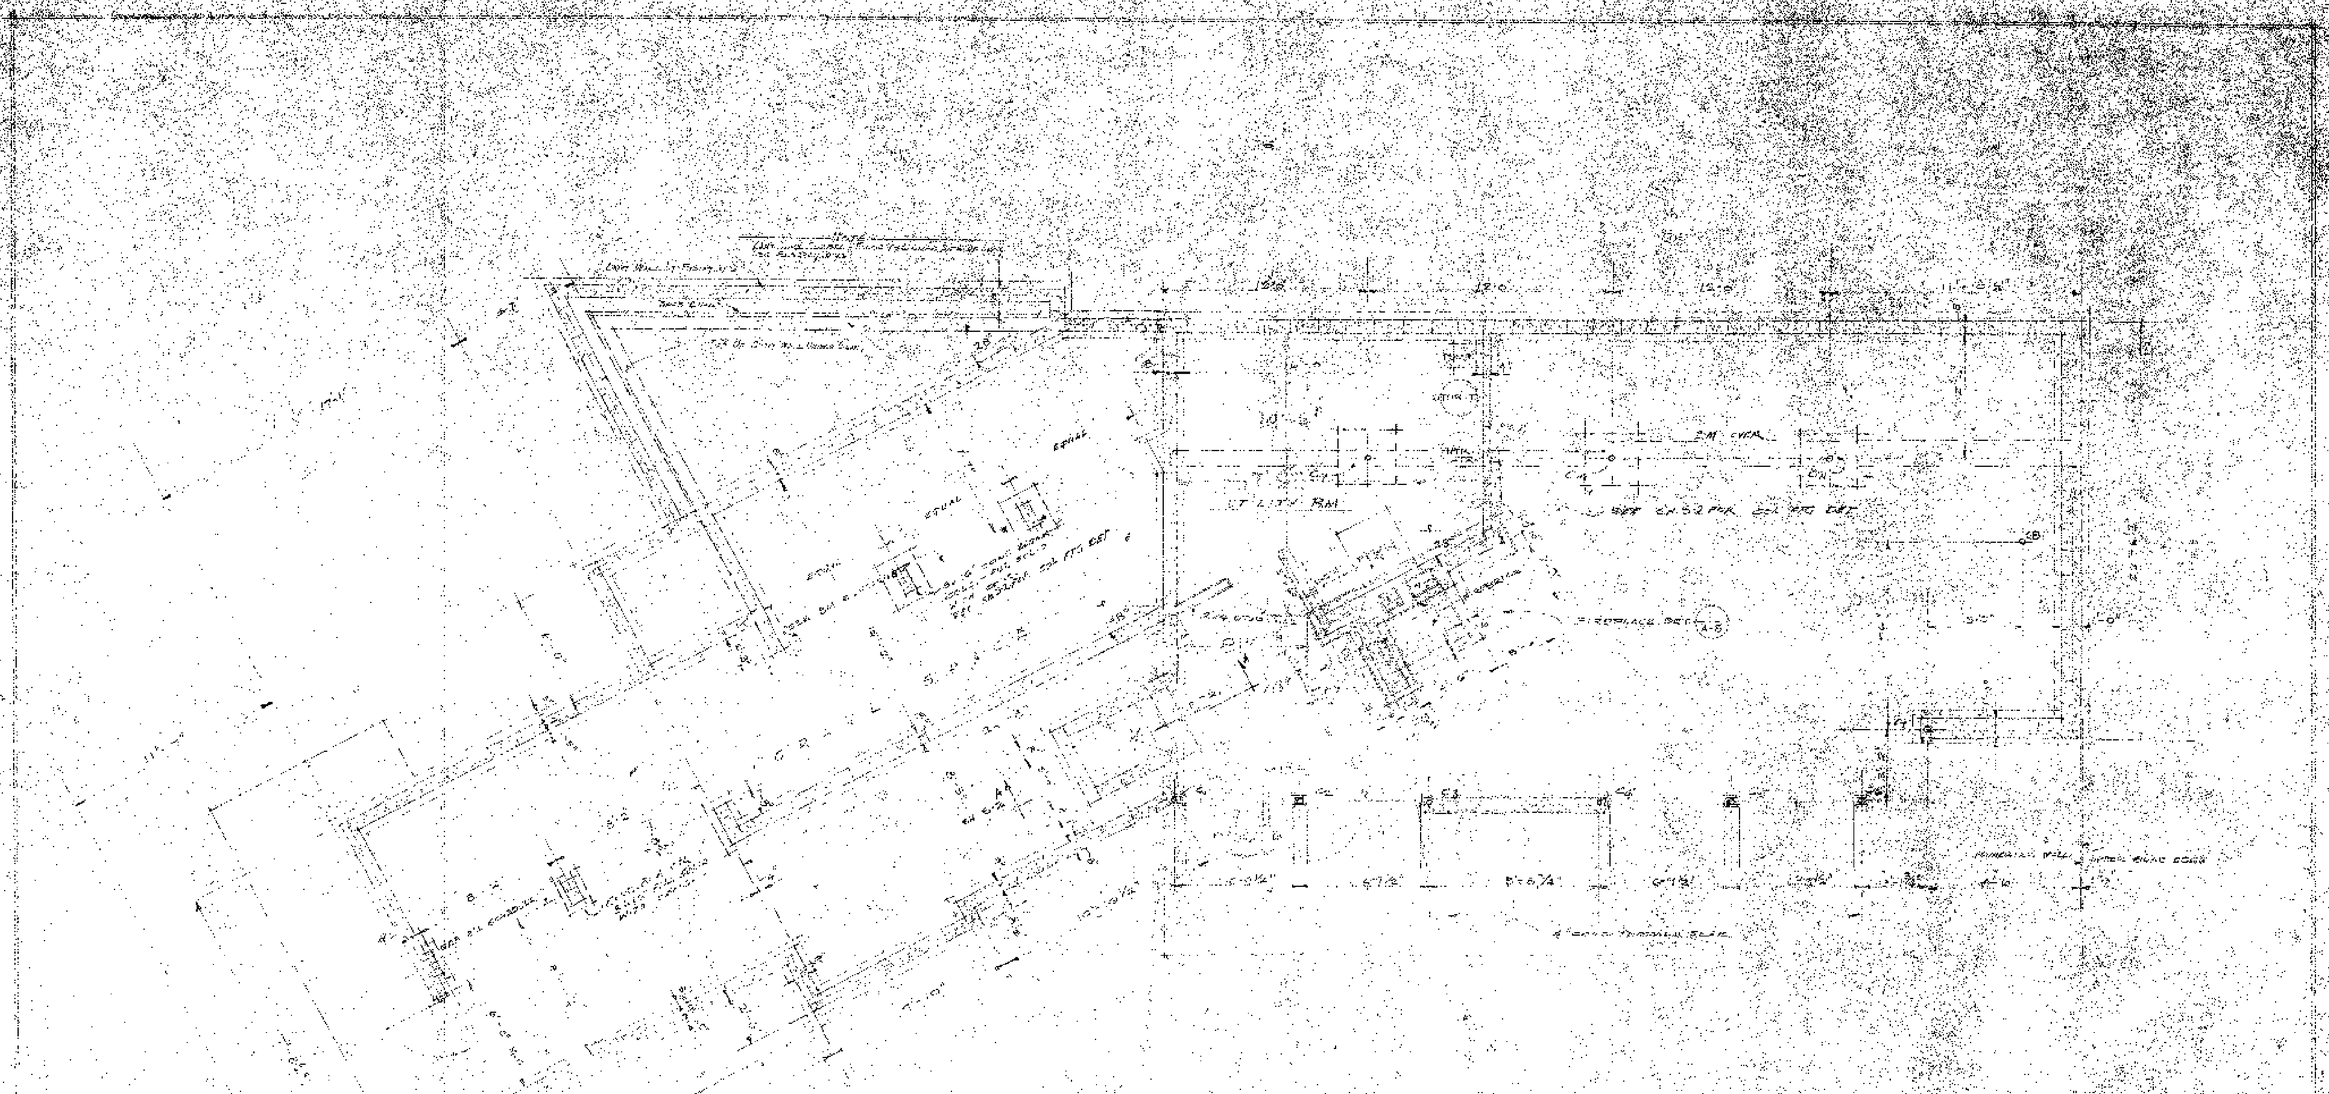

FOUNDATION PLAN & LOWER FLOOR

SCALE: 1/4" = 1'-0"

ALL CONC. BELOW FINAL FLOOR TO BE 2'-0" OR 1'-6" BELOW GRADE FOR C.I.P. OR AS PER STRUCTURAL DETAILS

NOTE: ALL STRUCTURAL WORK SHOWN WORK EXCAVATION & BACKFILL FINISH WORK, RUBBISH AND WASTE REMOVAL, ETC. BY GEN. CONTR. IN PLANS.

HARRY E. COOLER, ARCHITECT
3665 COLLEGE AVENUE, INDIANAPOLIS, INDIANA

RESIDENCE

DRAWN [illegible] DATE [illegible]

CHECKED [illegible] REVISED DATE [illegible]

SCALE [illegible] CERTIFIED [illegible]

JOB NO. [illegible] SHEET NO. A-2

HARRY E. COOLER REGISTERED No. 986 STATE OF INDIANA ARCHITECT